PLOT PLAN

EXHIBIT D

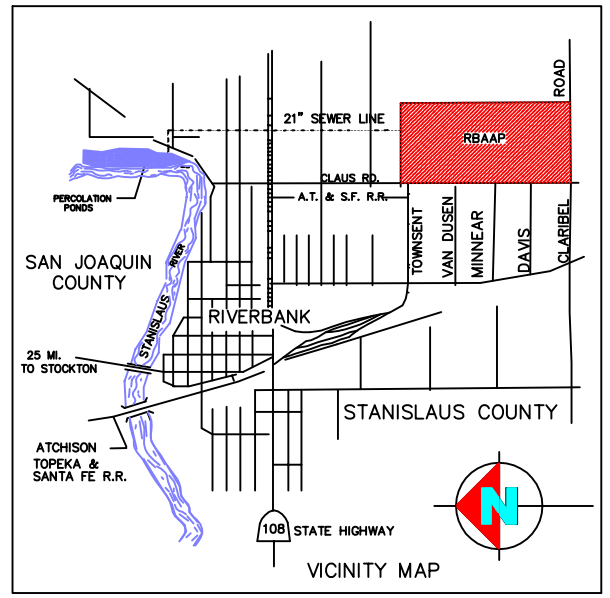

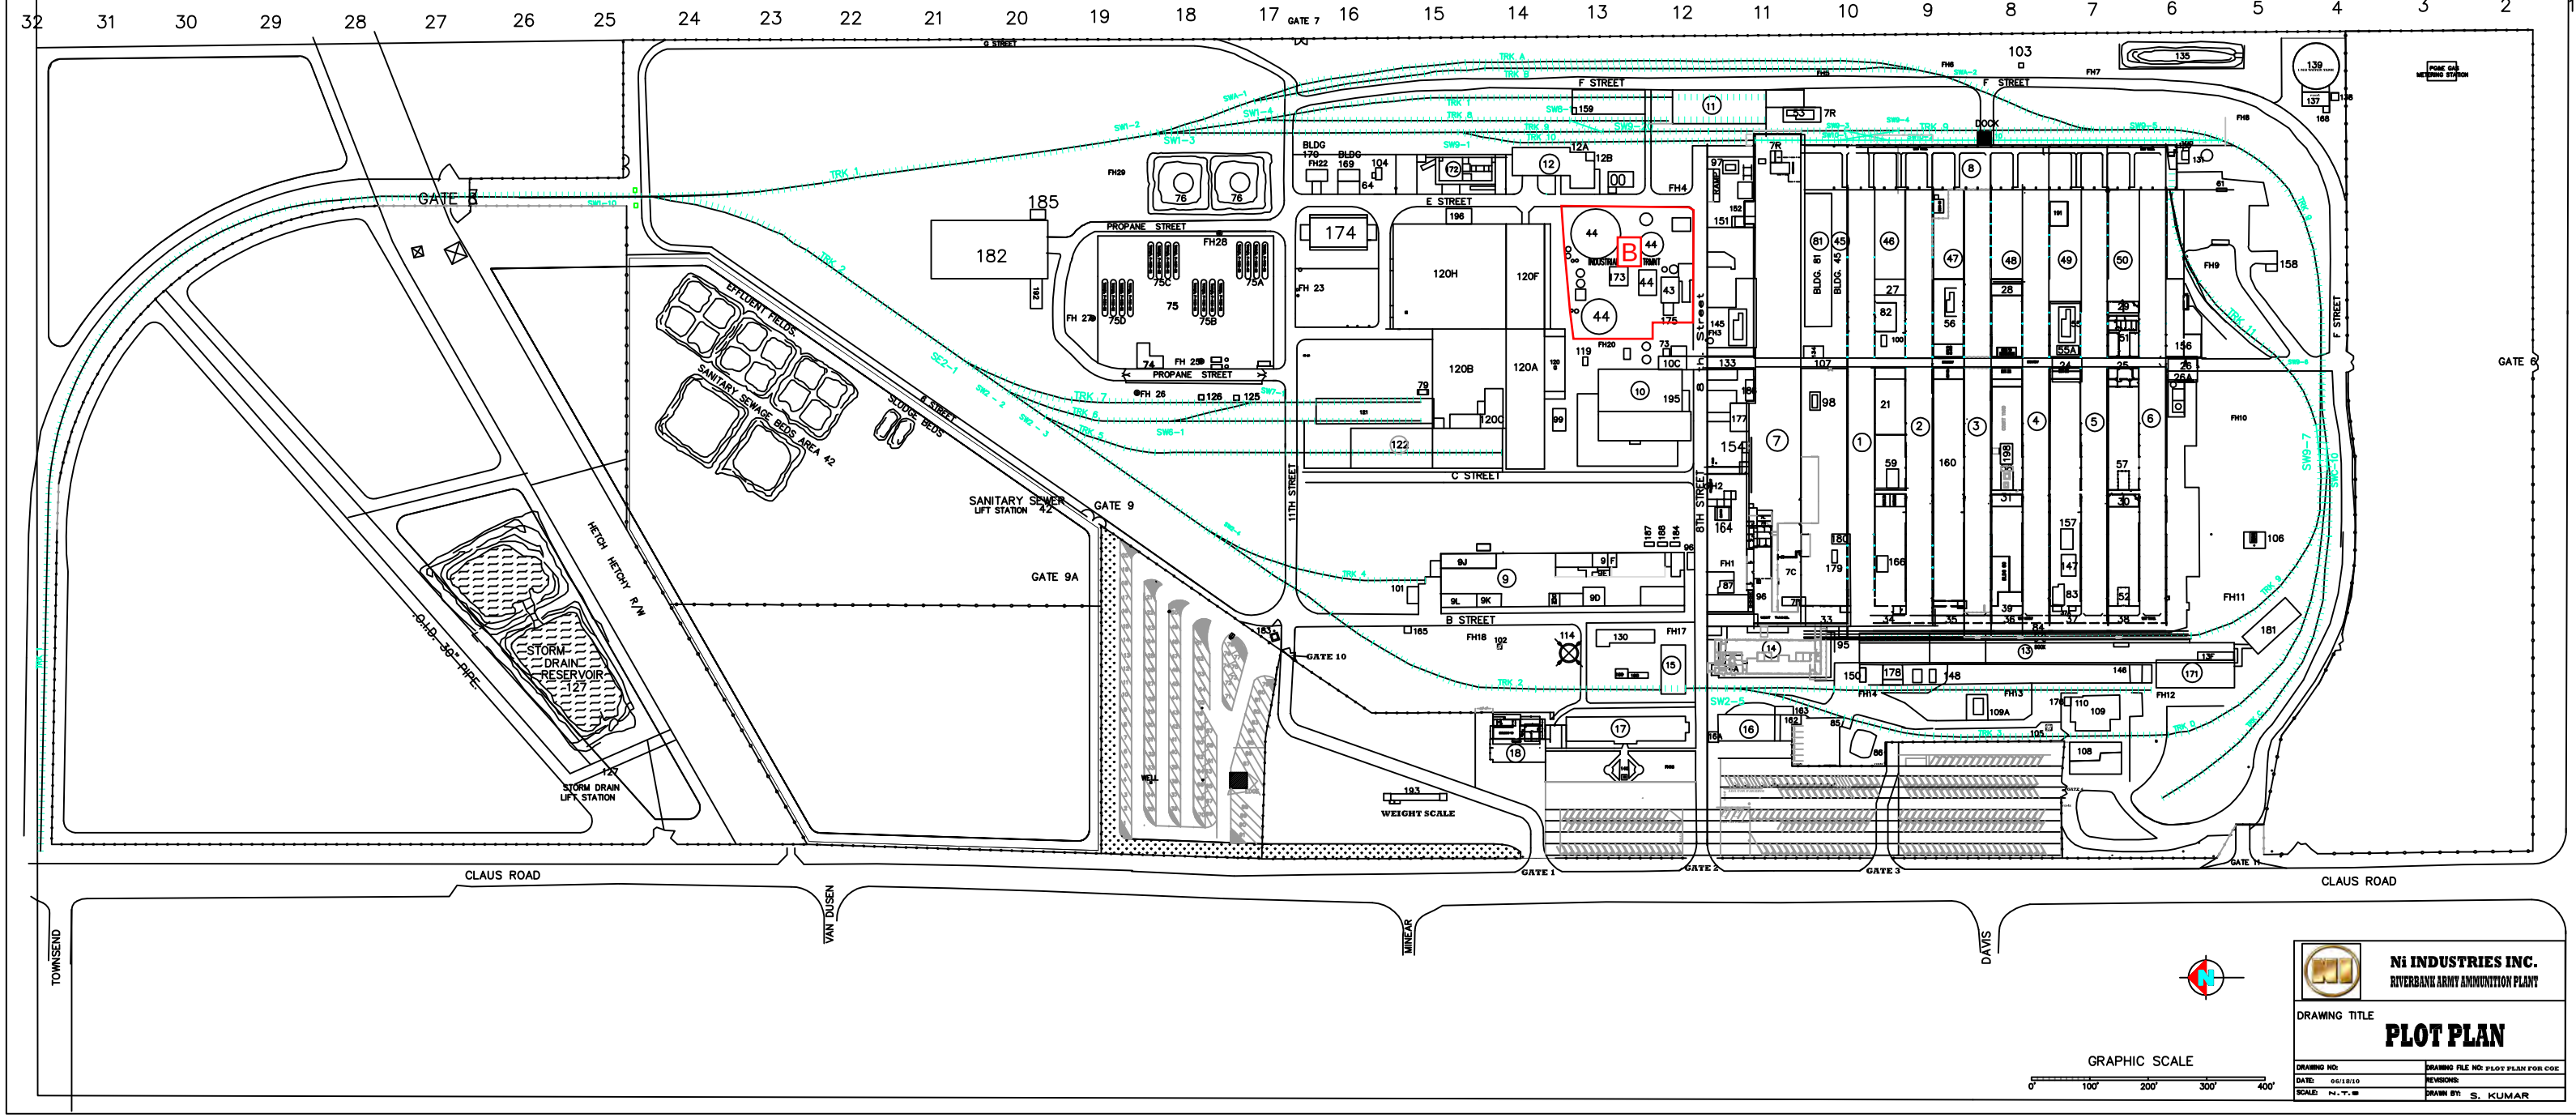

GRAPHIC SCALE

0' 100' 200' 300' 400'

Ni INDUSTRIES INC.
RIVERBANK ARMY AMMUNITION PLANT

DRAWING TITLE
PLOT PLAN

DRAWING NO:	DRAWING FILE NO: PLOT PLAN FOR COE
DATE: 06/18/10	REVISIONS:
SCALE: N.T.S.	DRAWN BY: S. KUMAR